Appendix E - Traffic Calming Scheme – Clamp Hill, Stanmore

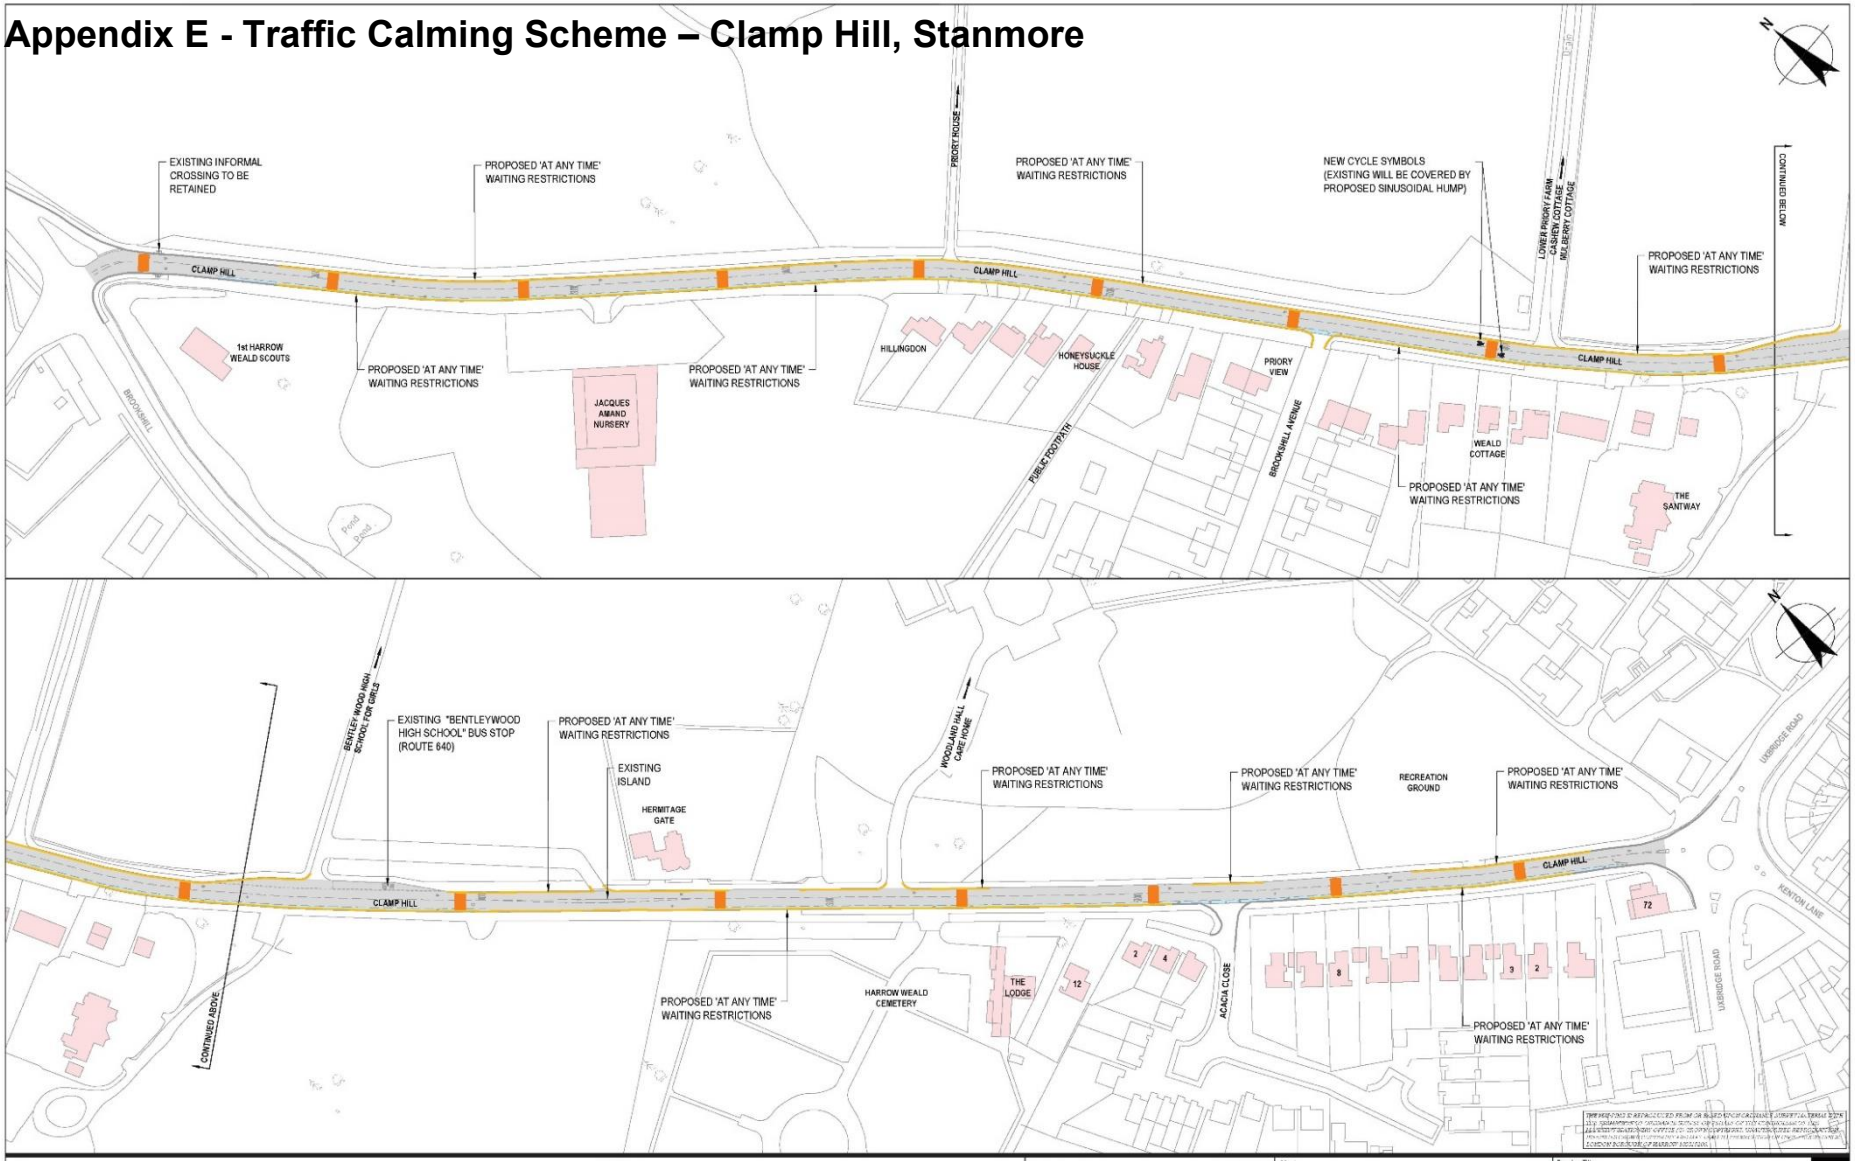

KEY:

- PROPOSED SINUSOIDAL HUMP
- PROPOSED CYCLE SYMBOL
- EXISTING 'AT ANY TIME' WAITING RESTRICTIONS
- PROPOSED 'AT ANY TIME' WAITING RESTRICTIONS
- EXISTING ADVISORY 1.2m CYCLE LANE
- ROADS WITHIN SCHEME AREA
- PROPERTIES WITHIN SCHEME AREA

NOTE:

1. THE LOCATION OF PROPOSED SINUSOIDAL HUMPS AND CYCLE SYMBOLS ARE INDICATIVE & SUBJECT TO CONFIRMATION.
2. EXISTING ROAD MARKINGS ARE SHOWN IN GREY. IT IS PROPOSED THAT ALL EXISTING ROAD MARKINGS ARE TO BE REFRESHED. ALL NEW PROPOSED MARKINGS ARE SHOWN IN BLACK.
3. PROPOSED OR RELOCATED ROAD STUDS ARE TO BE AGREED AT NEXT DESIGN STAGE.

GHD
1st Floor, 1 Fishermans Wharf, Gateshead, NE8 4RG, United Kingdom
T 44 (0)3 0677 7696
E ukmail@ghd.com
W www.ghd.com
www.ghd.com
Cuttriedge Haskins & Davey Limited

Project No. 12551736

Client: LONDON BOROUGH OF HARROW

Project: CLAMP HILL TRAFFIC CALMING SCHEME

Drawing Title: PUBLIC CONSULTATION PLAN

Size: A1

Drawing No.: 12610667-GHD-HPC-CPH-SK-U-00001

Rev: C01