APPENDIX B

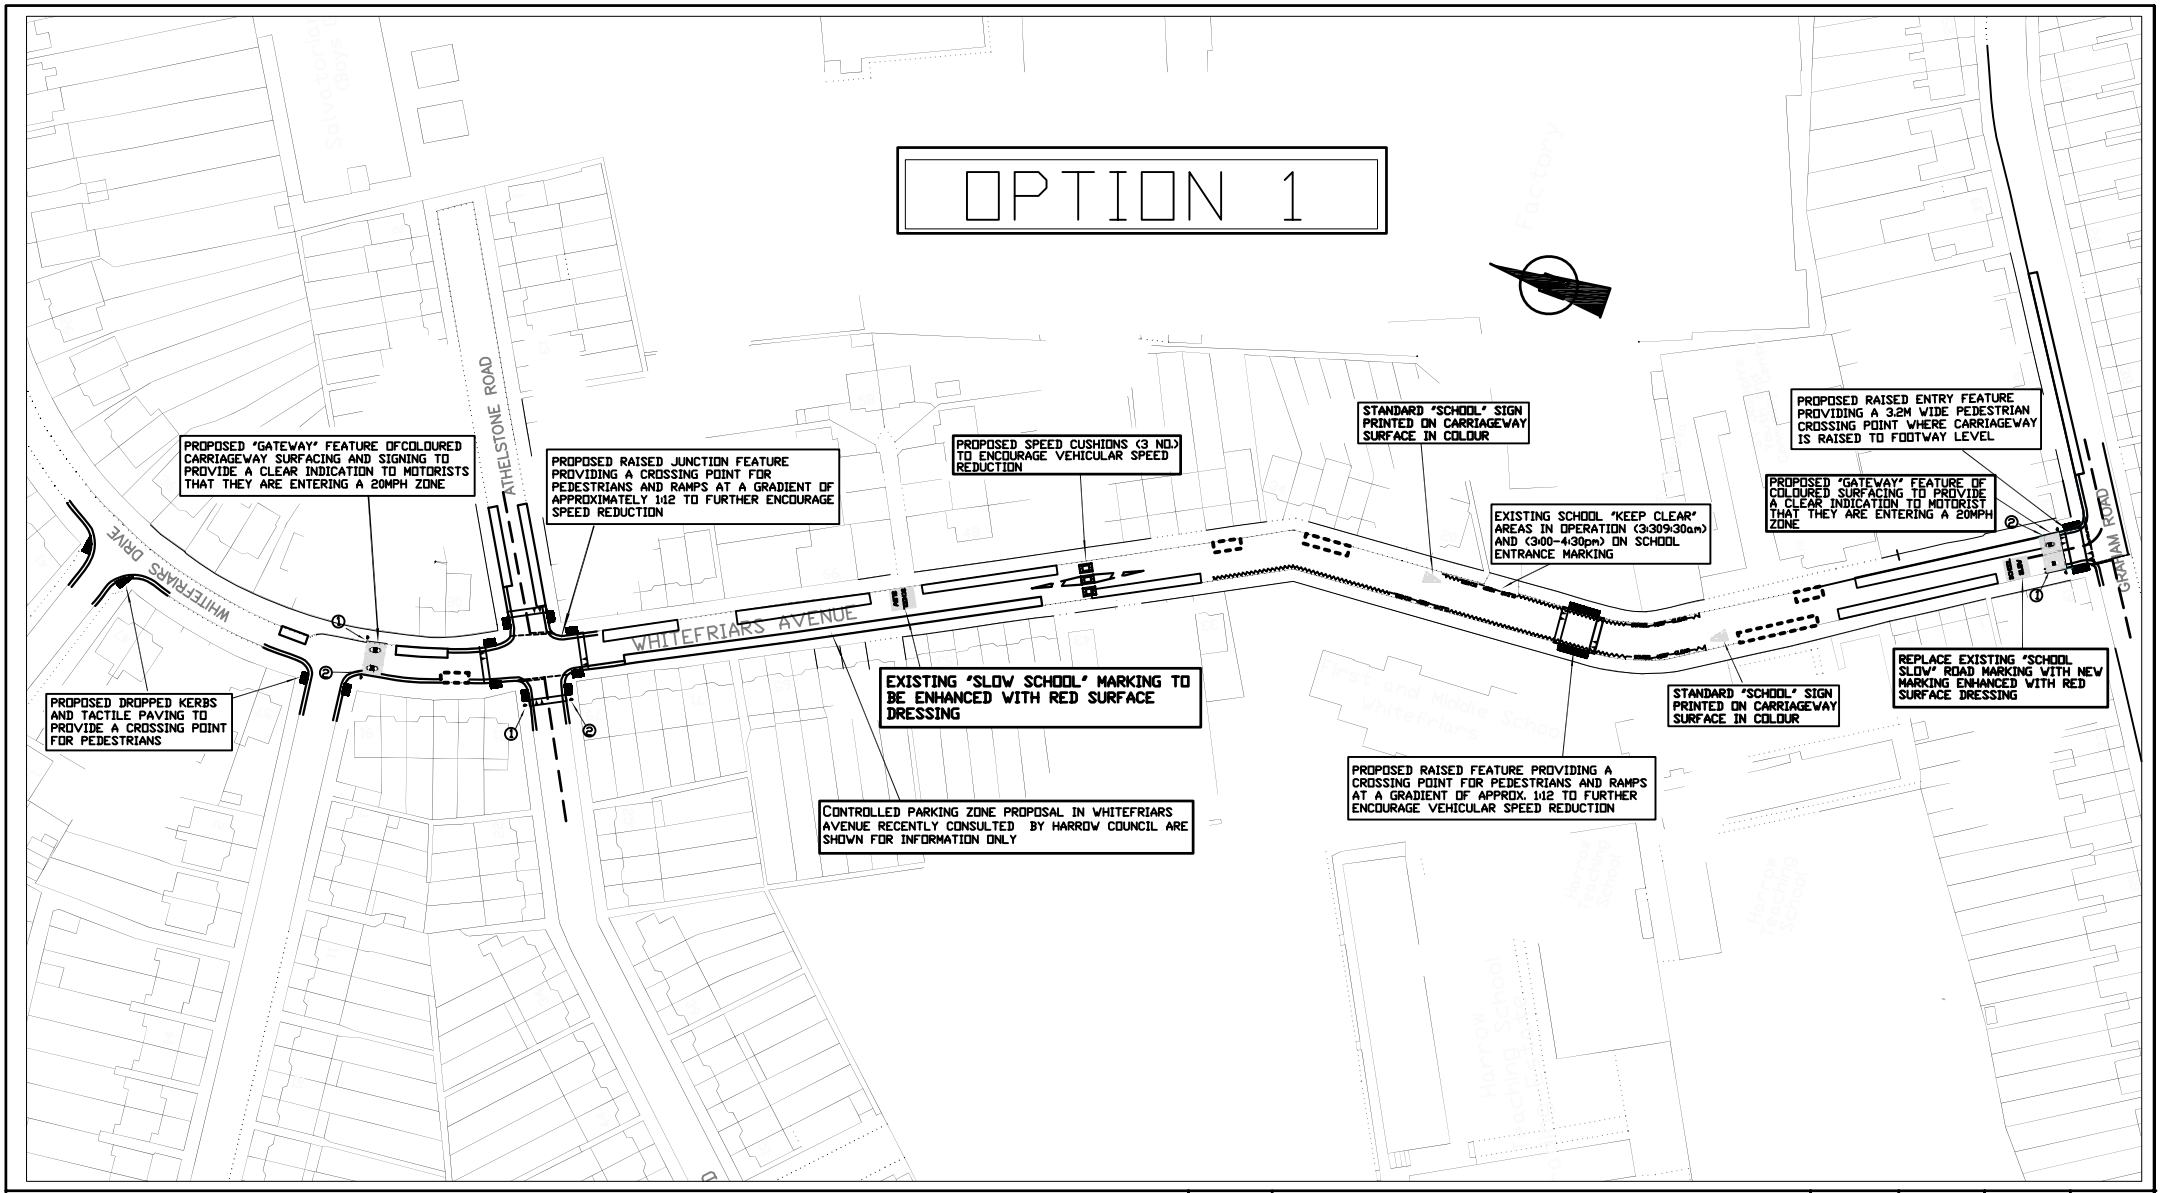

KEY

- PROPOSED RAISED FEATURE
- PROPOSED RAISED ENTRY FEATURE
- PROPOSED 'GATEWAY' FEATURE
- PROPOSED TACTILE PAVING
- PROPOSED SPEED CUSHIONS
- PROPOSED ISLAND
- PROPOSED 'SCHOOL' ROAD MARKING IMPRINT ON CARRIAGEWAY
- SCHOOL SLOW — PROPOSED ENHANCEMENT OF EXISTING 'SLOW SCHOOL' ROAD MARKING

ENTRY SIGNING FOR 20MPH ZONE

① 20 ZONE — ENTRANCE TO 20MPH SPEED LIMIT ZONE

② 30 ZONE ENDS — END OF 20MPH SPEED LIMIT ZONE

NOTE: ALL EXISTING WAITING RESTRICTIONS TO REMAIN UNLESS SHOWN OTHERWISE

REVISION	AMENDMENT	DRAWN BY AND DATE	DESIGNED BY AND DATE	CHECKED BY AND DATE	APPROVED BY AND DATE
A	INITIAL ISSUE	RM 10-11-06	MR 18-10-06	AOK 19-10-06	AOK 19-10-06

Harrow Council — ACCORD

CLIENT	HARROW COUNCIL
PROJECT	20MPH ZONE SCHEME
PURPOSE	CONSULTATION
DRAWING TITLE	PROPOSED 20MPH ZONE–WHITEFRIARS
DRAFT / ISSUE	
SCALE (AT A4 SIZE)	1:1500
ISSUING OFFICE	HARROW COUNCIL
TELEPHONE NUMBER	02088635611
DRAWING NUMBER	OPTION 1
REVISION	A