APPENDIX A

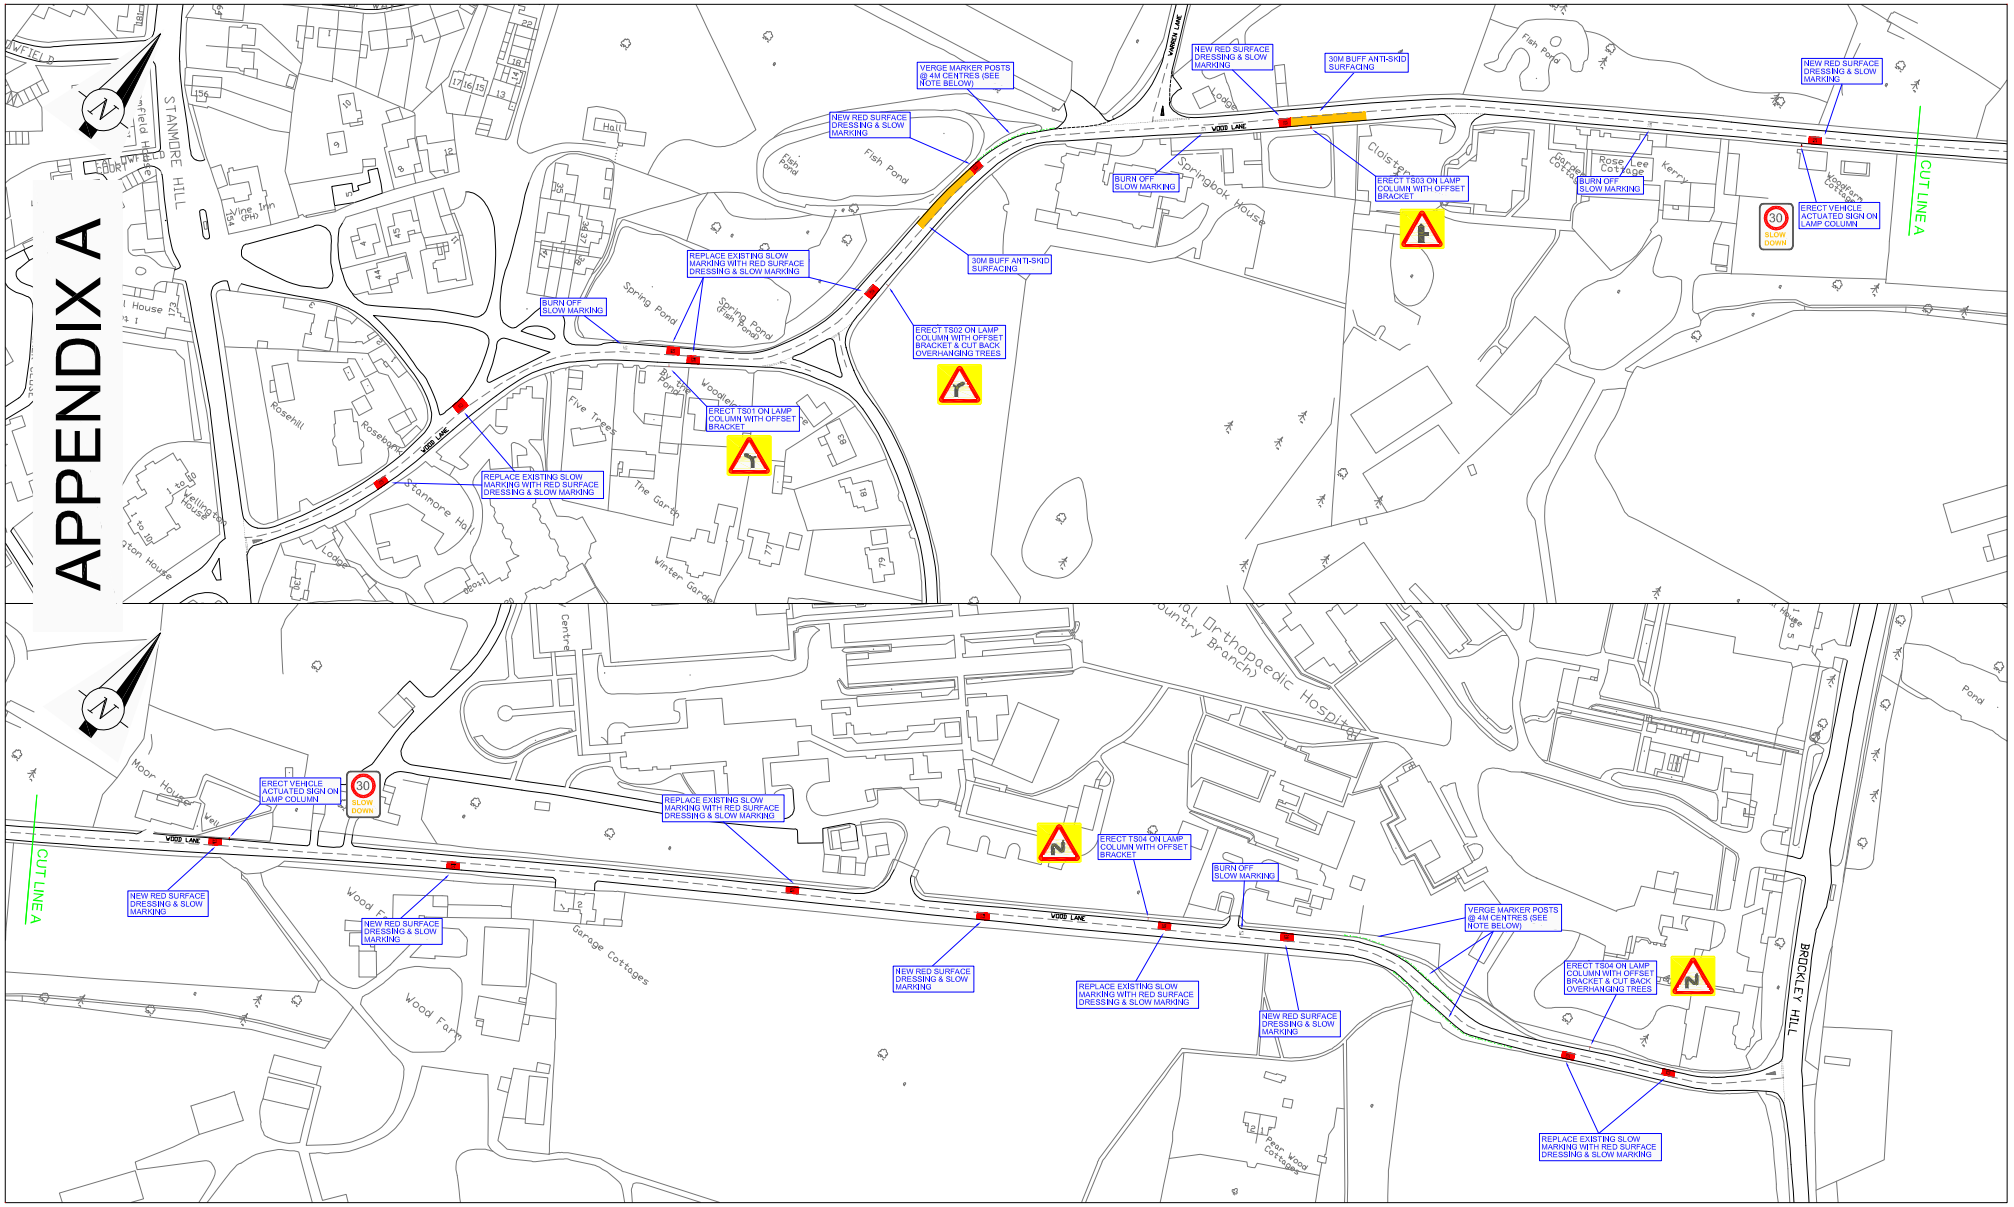

NOTES:

Verge Marker Post Details - VERGEMASTER RX
Red/White Reflectors(Glasdons) 36nos.

Remark entire centre line and all markings shown in black

SIGNING DETAILS:

Qty:1 Qty:1 Qty:1 Qty:2

Provide 2no. 'Slow Down' VAS (Westcotec)

Harrow COUNCIL
LONDON
COMMUNITY & ENVIRONMENT
TRANSPORTATION
P.O. Box 39, Civic Centre, Harrow, Middlesex. HA1 2XA
Tel: 020 8863 5611
Fax: 020 8420 9611

This map is reproduced from or based upon Ordnance Survey material with the permission of Ordnance Survey on behalf of the Controller of Her Majesty's Stationery Office (c) Crown copyright. Unauthorised reproduction infringes Crown Copyright and may lead to prosecution or civil proceedings. London Borough of Harrow 100019206.

Designation	Details of Revision	Date	Sign
--	----------	-/-/-	--

Project: WOOD LANE SAFETY SCHEME

Title: GENERAL LAYOUT

Scale	Drawn	Checked
1:1000 @ A1	JA	---
	Date 12/11/2008	

Drawing no: LBH/TM/JA/058

Autocad file: O:Traffic/TrafficTeam/MinorSchemes/Wood Lane/WoodLaneProposals