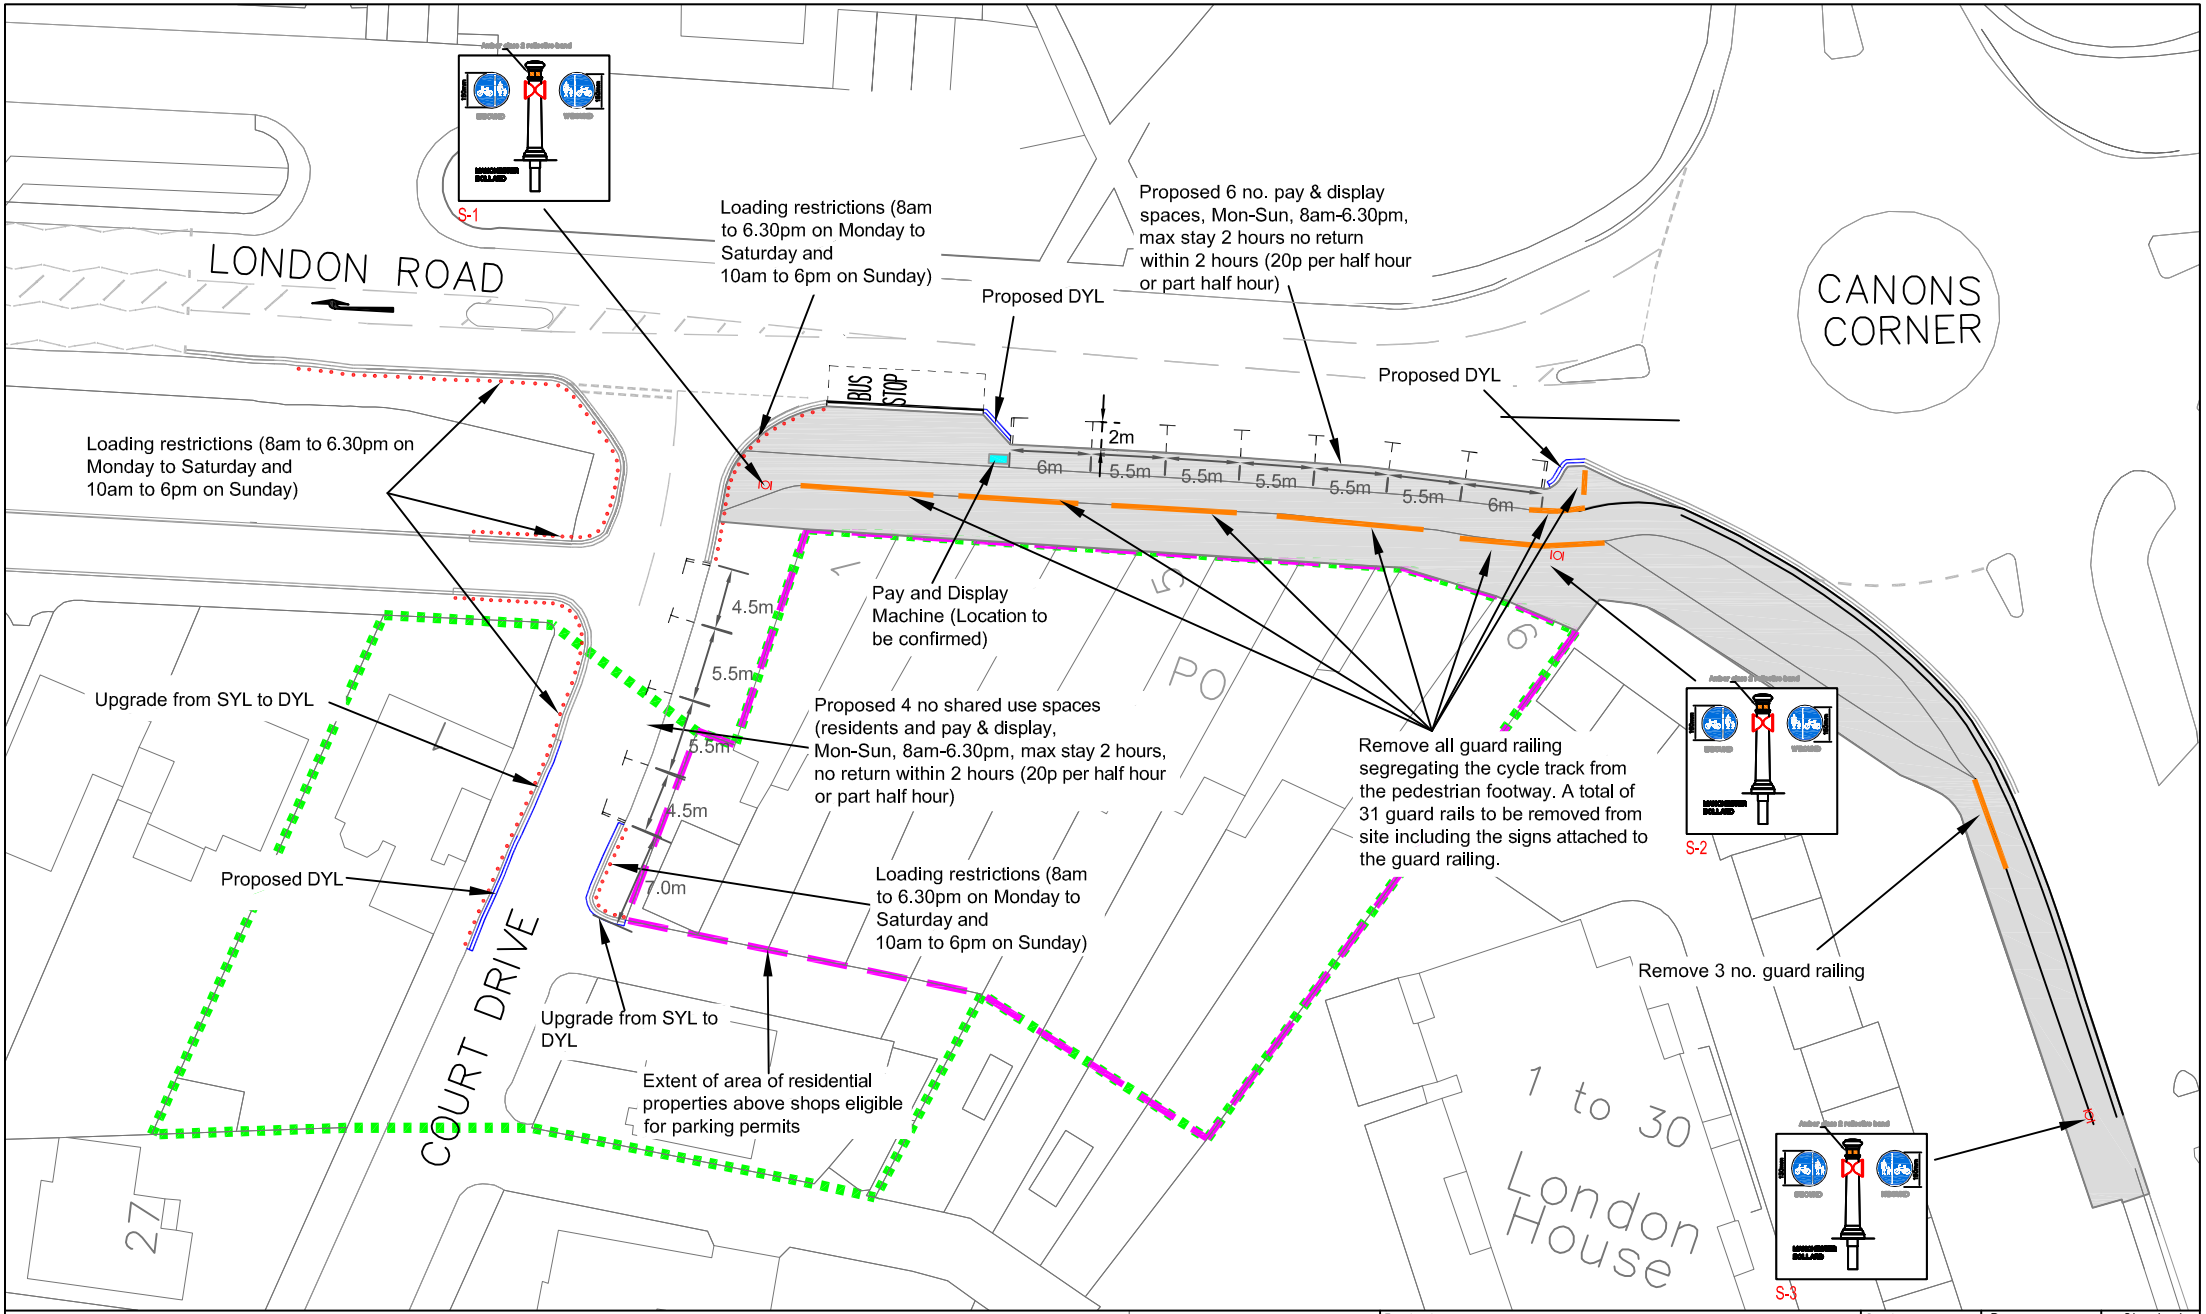

KEY:

- Existing Double yellow line
- Existing Single yellow line
- Or — Proposed double yellow line
- Proposed loading restrictions (08.00am–06.30pm Mon–Sat and 10.00am–6.00pm Sun
- Guardrail to be removed
- |O| Proposed bollard
- Residents eligible for permits
- Consultation boundary
- New P&D machine

Harrow COUNCIL
LONDON

URBAN LIVING - AREA SERVICES
PUBLIC REALM INFRASTRUCTURE
P.O. Box 39, Civic Centre, Harrow, Middlesex. HA1 2XA
Tel: 020 8863 5611
Fax: 020 8420 9611

This map is reproduced from or based upon Ordnance Survey material with the permission of Ordnance Survey on behalf of the Controller of Her Majesty's Stationary Office (c) Crown copyright. Unauthorised reproduction infringes Crown Copyright and may lead to prosecution or civil proceedings. London Borough of Harrow 100019206.

Project: CANONS CORNER PAY & DISPLAY PROPOSALS

Title: GENERAL PARKING ARRANGEMENT

Scale	Drawn	Checked
N.T.S	P.T.	P.S.N
	Date 01/10/2010	

Drawing no: LBH/TM/C06-010E04/01

Autocad file: CANONS CORNER P&D WITH CYCLE SCHEME.DWG