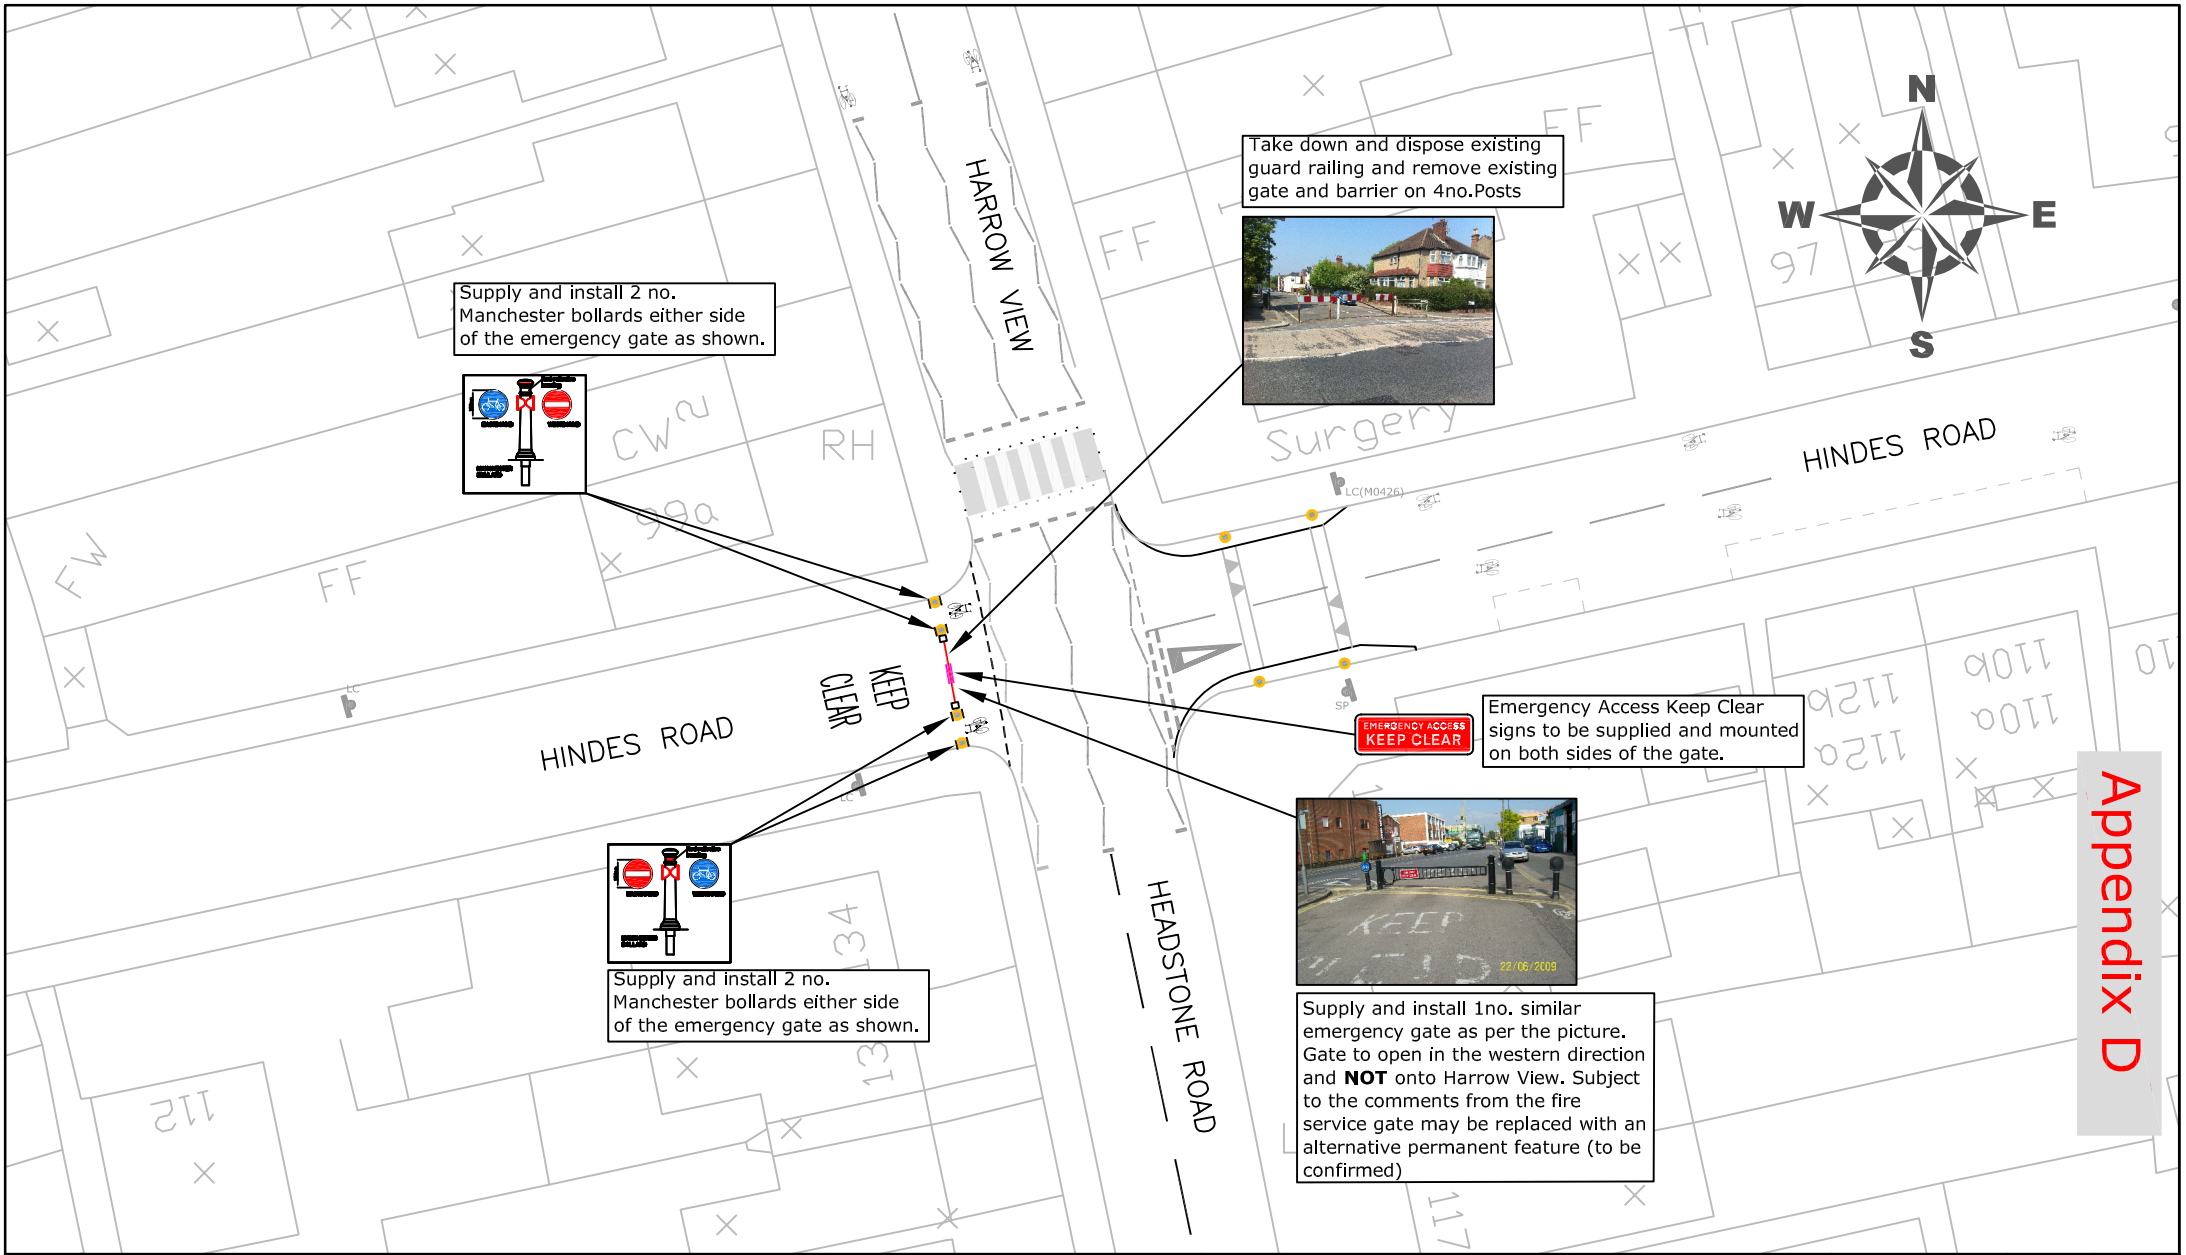

Appendix D

REVISION	AMENDMENT	DRAWN BY AND DATE	DESIGNED BY AND DATE	CHECKED BY AND DATE	APPROVED BY AND DATE
A	INITIAL ISSUE	SAF 06-06-2012	SAF 06-06-2012	PN 06-06-2012	SAF 06-06-2012

Reproduction from the Ordnance Survey Mapping with the permission of the Controller of Her Majesty's Stationary Office. Crown Copyright. Unauthorised reproduction infringes Crown Copyright and may lead to prosecution or civil proceedings. London Borough of Harrow 100019206.

PURPOSE

DRAFT

ISSUE

SCALE (AT A2 SIZE) 1:250

CLIENT HARROW COUNCIL

PROJECT LOCAL TRANSPORT FUND

DRAWING TITLE IMPROVED CYCLE FACILITIES HINDES ROAD CLOSURE

ISSUING OFFICE HARROW

DRAWING NUMBER

DRAWING NUMBER o:\traffic_parkingandsustainabletransportteam\nonlcncycling\LTF\hindesrdgate\hindesrdgateandcyclingaccess.dwg

CAD FILE LOCATION o:\traffic_parkingandsustainabletransportteam\nonlcncycling\LTF\hindesrdgate\hindesrdgateandcyclingaccess.dwg

REVISION A