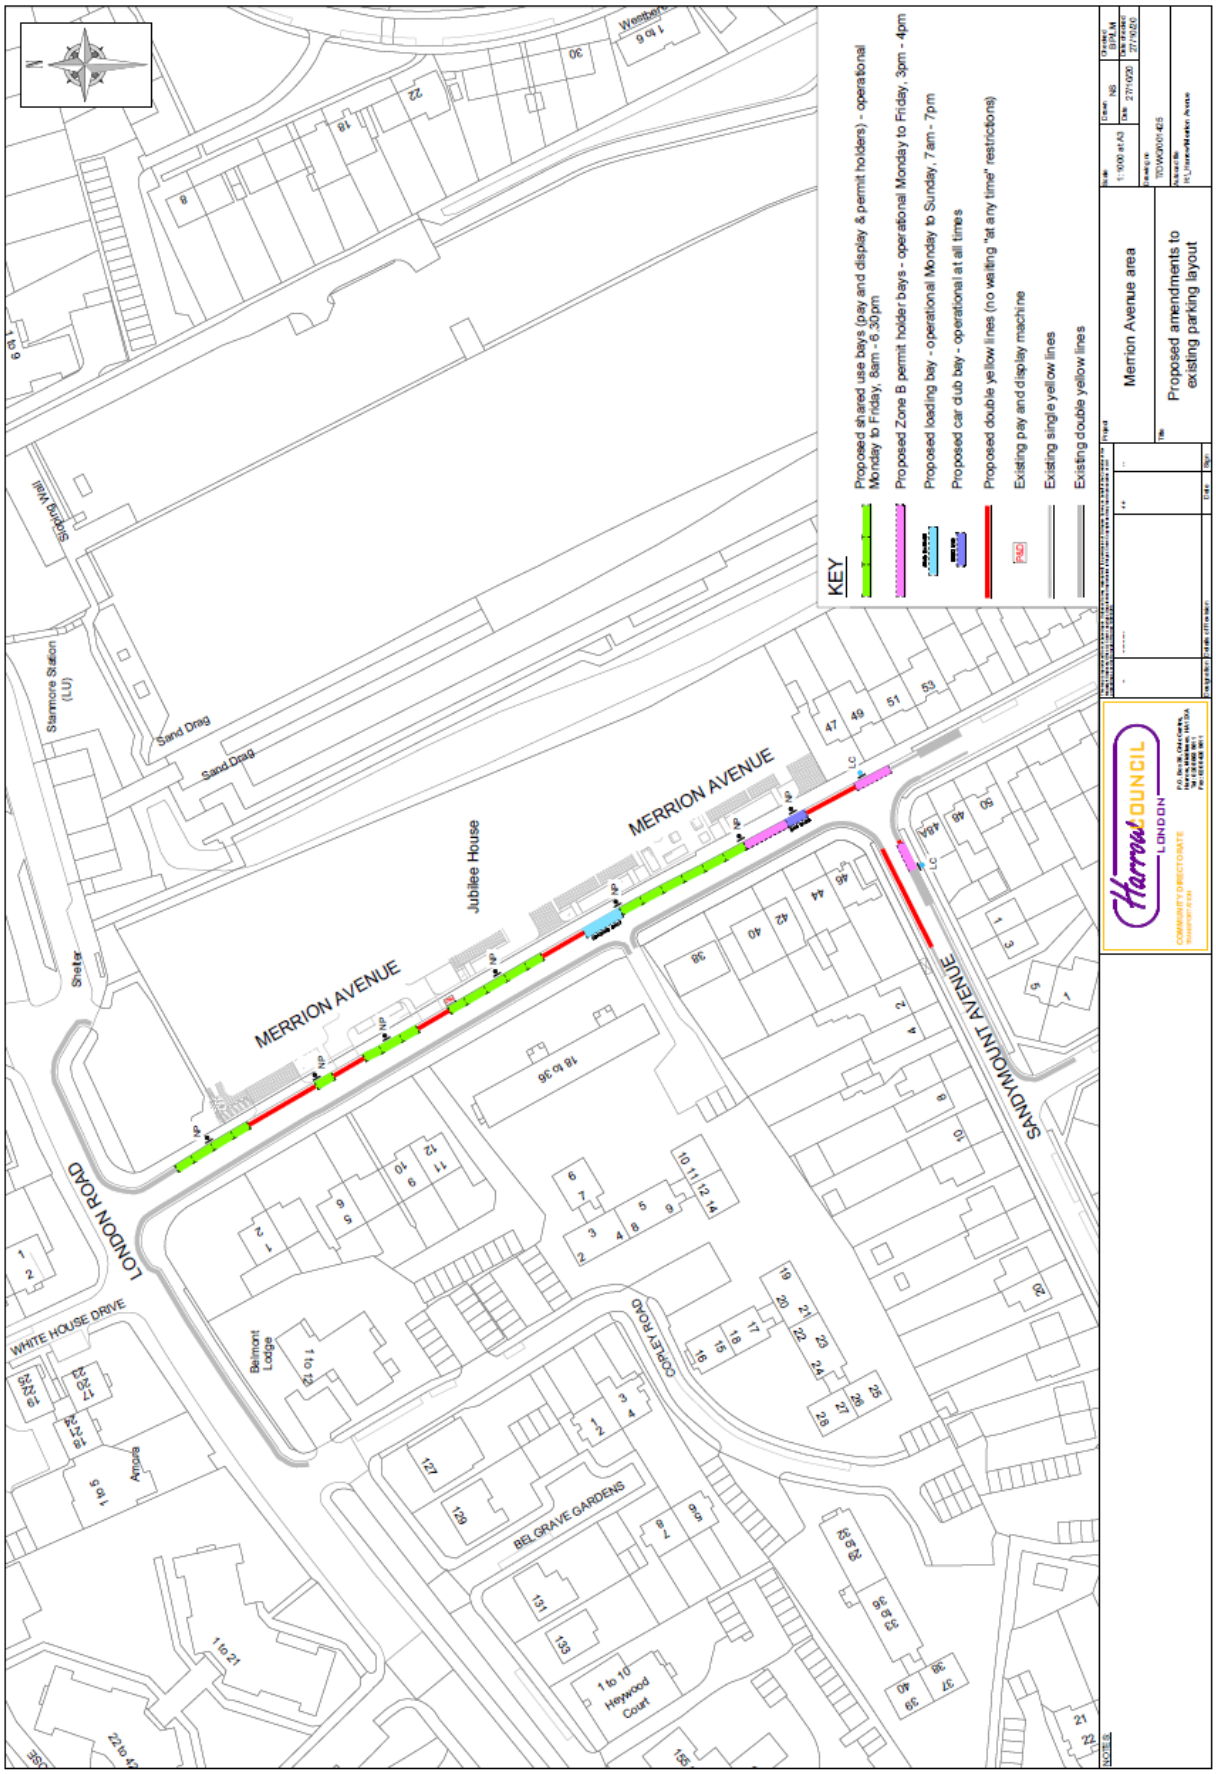Appendix C - Merrion Avenue parking layout changes