APPENDIX D

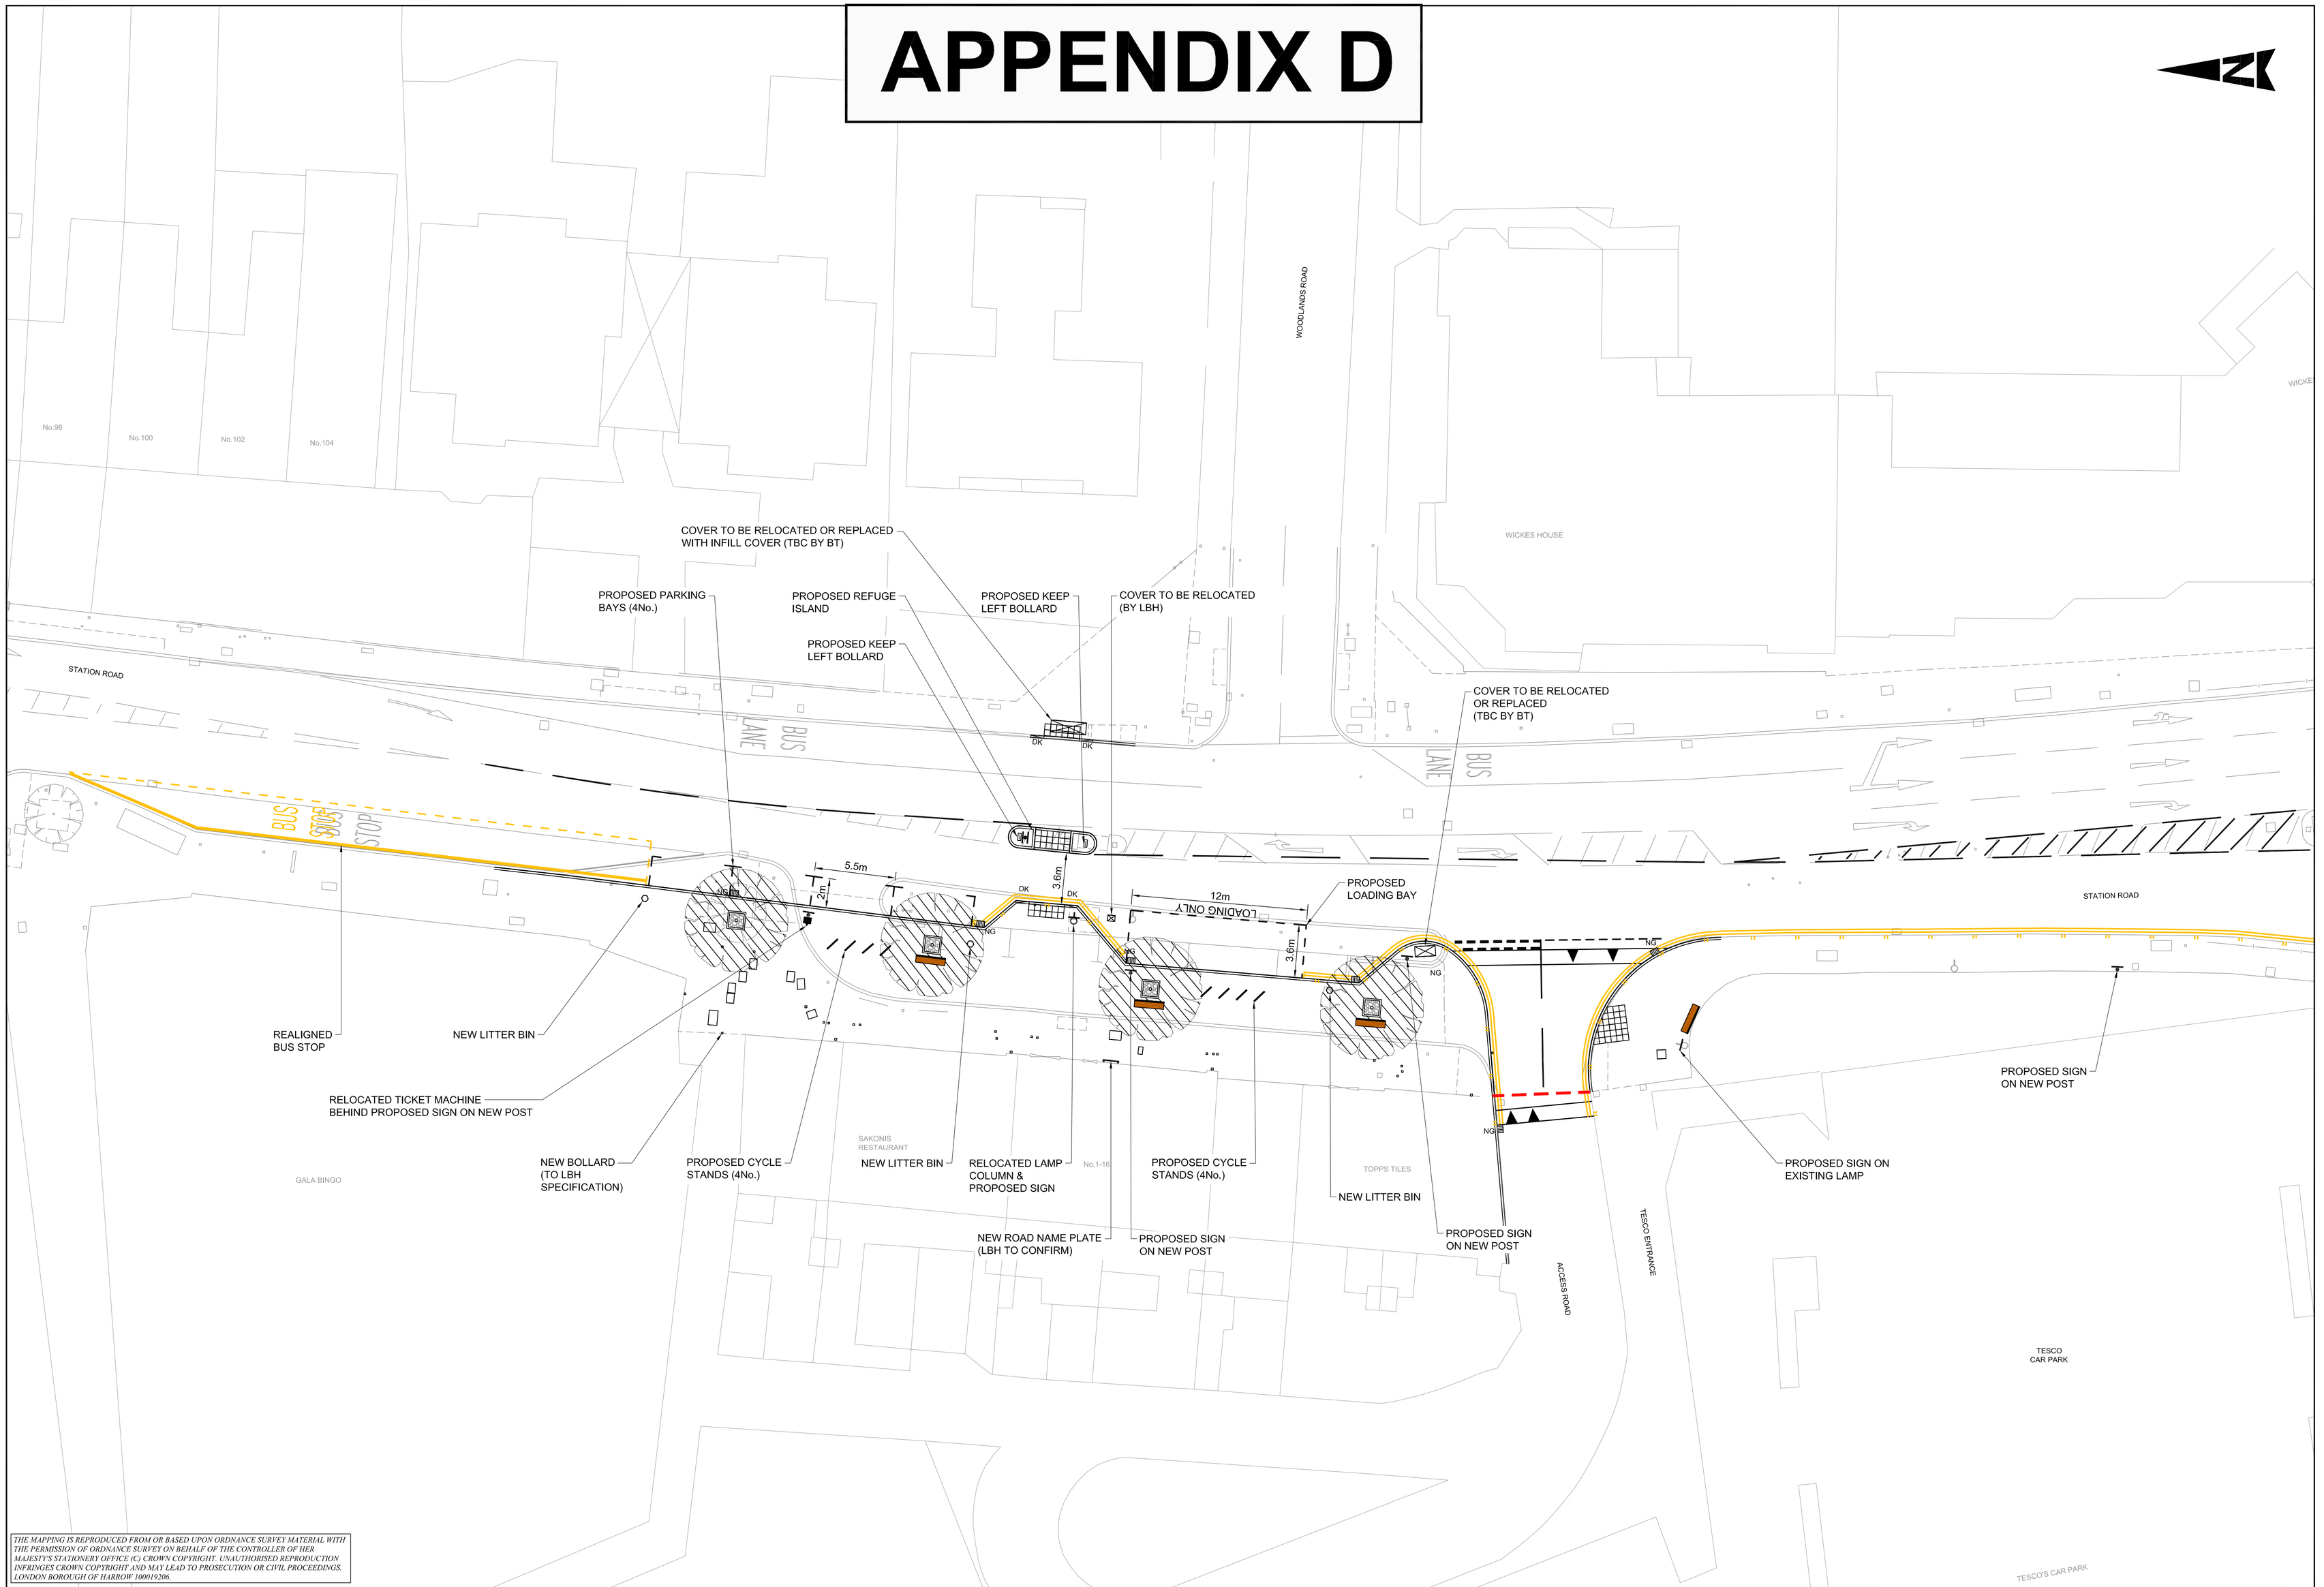

THE MAPPING IS REPRODUCED FROM OR BASED UPON ORDNANCE SURVEY MATERIAL WITH THE PERMISSION OF ORDNANCE SURVEY ON BEHALF OF THE CONTROLLER OF HER MAJESTY'S STATIONERY OFFICE (C) CROWN COPYRIGHT. UNAUTHORISED REPRODUCTION INFRINGES CROWN COPYRIGHT AND MAY LEAD TO PROSECUTION OR CIVIL PROCEEDINGS. LONDON BOROUGH OF HARROW 100019206.

ATKINS™

DOMINON PARADE - STATION ROAD (REALIGNED KERB OPTION - DRAFT NOT FOR CONSTRUCTION))

HCTSSR-ATK-HGN-DMP-SK-D-0001

P:\GBEMB\TP\HB\PROJECTS\5132387 – Harrow Council Transportation Support – HARD3269\200 – Station Road\20_CAD\01-WIP\D\SK\HCTSSR-ATK-HGN-DMP-SK-D-0001 – Realigned Kerb.dwg