GROUND FLOOR GENERAL ARRANGEMENT

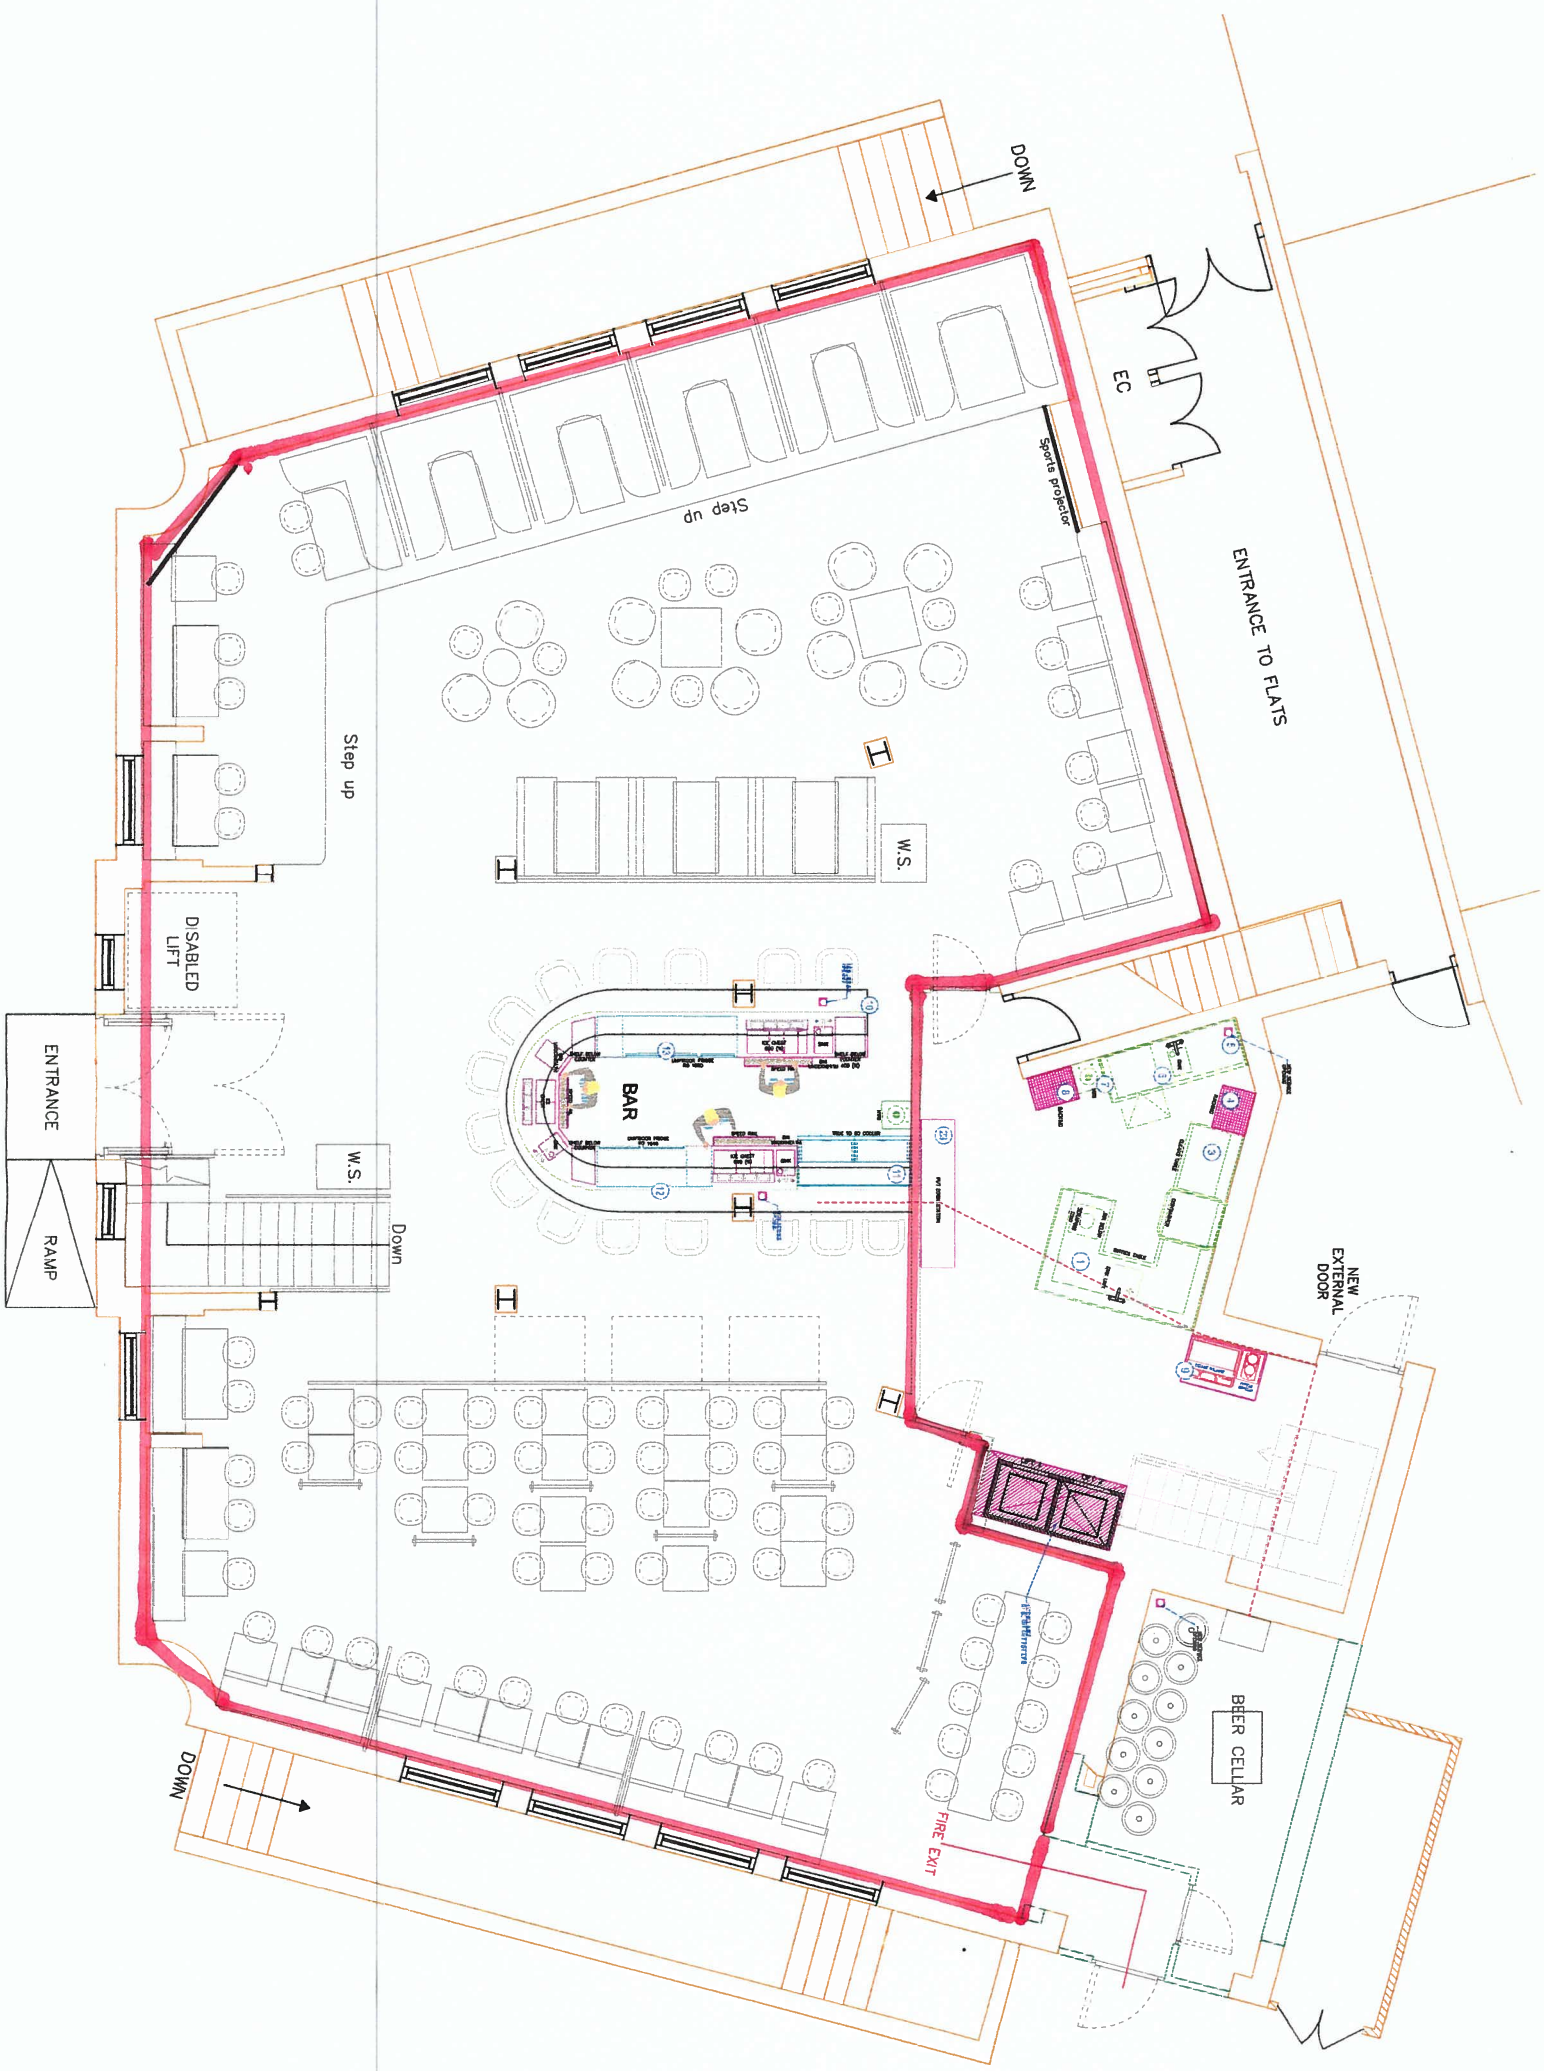

DRAWING REVISION/AMENDMENT DETAILS

DRAWING No: 15 07 2015

REVISION A - 03.08.2015
• DIMENSIONED MARKET TO BAR LAYOUT - SEE DWG No 14-54-F202 BAR LAYOUT A1

REVISION B - 12.08.2015
• AMENDMENTS TO ADDITIONAL LAYOUT AND DETAILS FOLLOWING CIRCULATING BY LOVE SMITH LATEST SITE SURVEY
• MOVE CHANGES TO PARTITION WALLS TO EAST

REVISION C 25.08.2015

• CHANGED MARKET TO BAR LAYOUT - SEE DWG No 14-54-F202 BAR LAYOUT A1

REVISION D 08.09.2015

• GROUND FLOOR LAYOUT AMENDED IN LINE WITH REVISED SITE SURVEY
• CHANGED MARKET TO BAR LAYOUT - SEE DWG NO 14-54-F202 BAR LAYOUT A1

CLIENT:
BOWBAY GENERAL

PROJECT:
LONDON WALL

TITLE
GROUND FLOOR GENERAL ARRANGEMENT

PROJECT No: 415 | AREA/GP:
ITEM No: | DATE: 10.07.2015
DRAWN: R G / K A | CHECKED BY:
SCALE: 1:50 | PAPER SIZE: A1

Dawnvale Leisure Interior Solutions
Units 1 - 2, Albert Street, Hollinwood, Oldham, OL8 3QP
TEL: 0161 624 7872 FAX: 0161 684 8759
www.dawnvale.com

THIS DRAWING IS THE COPYRIGHT OF DAWNVALE LTD
The information contained in this drawing is to be considered confidential and may not be disclosed to or used by any person or corporation without the written consent of Dawnvale Ltd. All rights reserved.

ORDER NUMBER

Drawings to be read in conjunction with specification and all other relevant drawings and documents.
Find dimensions by figured dimensions only. All dimensions to be agreed on site before commencement of any work or shop drawings.

Appendix B

EXTRACT AIR DIRECTED
UPWARDS AT 15 METERS / SEC

ROOF LEVEL

FIRST FLOOR LEVEL

GROUND LEVEL

BASEMENT LEVEL

EXTRACT CANOPY

900 MM X 500 MM
EXTRACT DUCTWORK
C/W ACCESS DOORS
FOR CLEANING EVERY
2 M

STAINLESS STEEL
GRADE 304 STAINLESS
STEEL HOOD C/W
EASY CLEAN BAFFLE
GREASE FILTERS

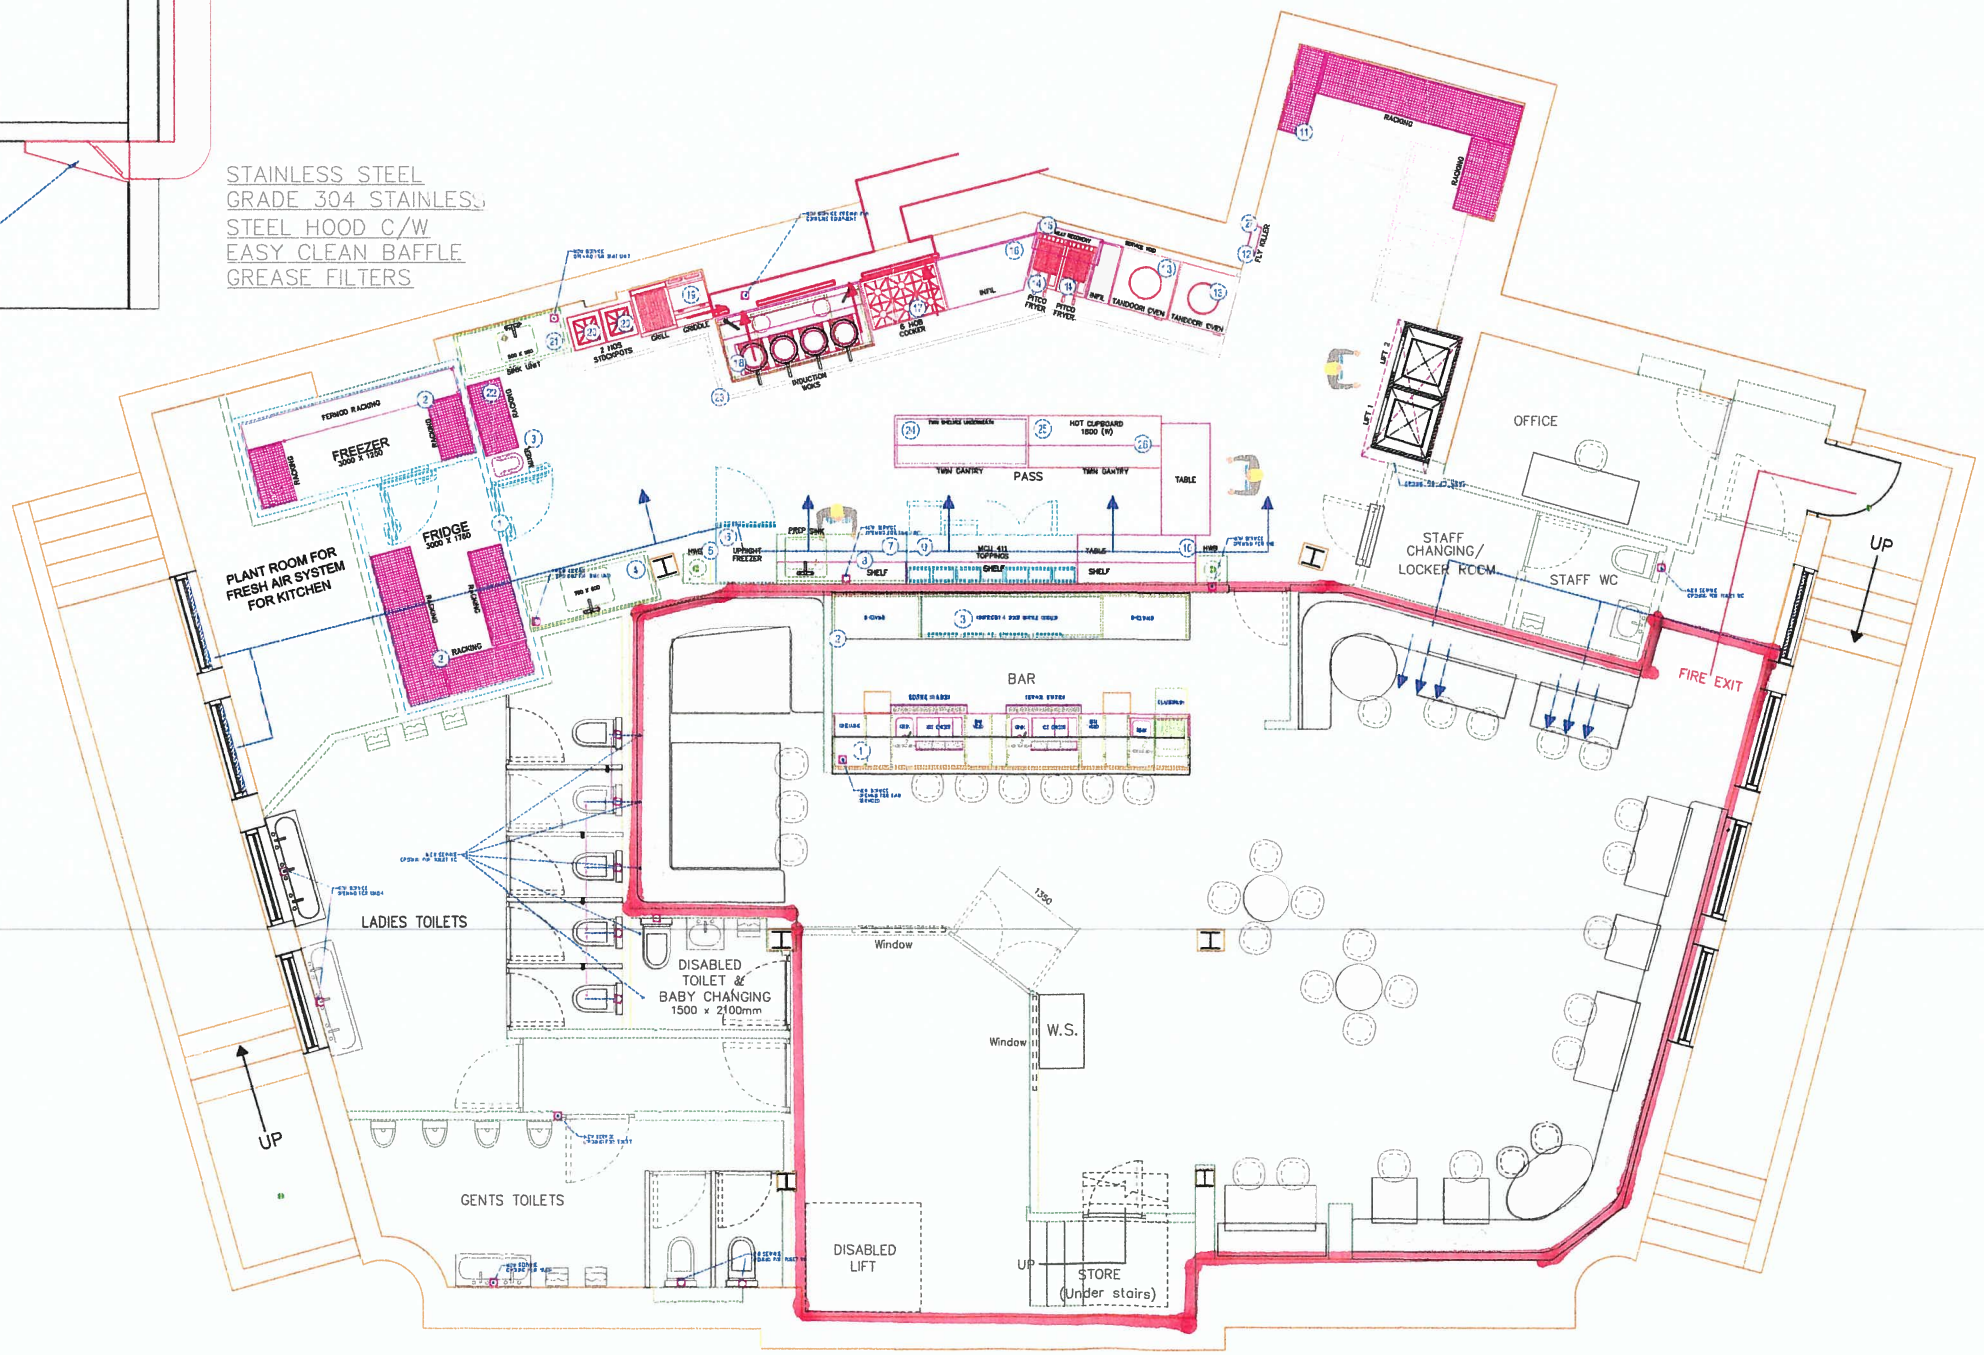

BASEMENT GENERAL ARRANGEMENT

DRAWING REVISION / AMENDMENT DETAILS

ORIGINAL - 18.12.2014

REVISION A - 09.01.2015

- CHANGES MADE TO KITCHEN LAYOUT - SEE DWG NO 1415-BSMS-002 BASEMENT KITCHEN A1

REVISION B - 13.01.2015

- AMENDMENTS MADE TO BUILDING LAYOUT AND LOCATIONS OF COLUMNS IN LINE WITH LATEST SITE SURVEY
- SOME CHANGES TO PARTITION WALLS TO SUIT
- CHANGES MADE TO KITCHEN LAYOUT IN LINE WITH CLIENT COMMENTS AND CHANGES TO BUILDING LAYOUT.

REVISION C - 21.01.2015

- VENTILATION SERVICES ADDED IN LINE WITH CHANGES TO BUILDING LAYOUT.

REVISION D - 26.01.2015

- CHANGES MADE TO KITCHEN LAYOUT - SEE DWG NO 1415-BSMS-002 BASEMENT KITCHEN A1
- CHANGES MADE TO BAR LAYOUT - SEE DWG NO 1415-BSMS-003 BASEMENT BAR LAYOUT.

REVISION E - 27.01.2015

- CHANGES MADE TO KITCHEN LAYOUT - SEE DWG NO 1415-BSMS-002 BASEMENT KITCHEN A1.
- CHANGES MADE TO BAR LAYOUT - SEE DWG NO 1415-BSMS-003 BASEMENT BAR LAYOUT.

REVISION F - 09.02.2015

- CHANGES MADE TO KITCHEN LAYOUT - SEE DWG NO 1415-BSMS-002 BASEMENT KITCHEN A1.
- CHANGES MADE TO BAR LAYOUT - SEE DWG NO 1415-BSMS-003 BASEMENT BAR LAYOUT.

CLIENT
BOMBAY GENTRAL

PROJECT
LONDON HARROW

TITLE
BASEMENT GENERAL ARRANGEMENT

PROJECT No: 1415	AREA/FEP: EDWE
ITEM No	DWG No:
REVISION: E	DATE: 16.12.2015
DRAWN BY: R G / K A	CHECKED BY:
SCALE: 1:50	PAPER SIZE: A1

Dawnvale
Architectural Interior Design Services
www.dawnvale.com

COPYRIGHT ©
The information on this drawing is the sole copyright of DAWNVALE and may not be duplicated or reproduced without prior consent. All rights reserved.
DISCLAIMER
Drawing is intended for illustrative purposes only.
Final design to be agreed with client. All dimensions to be agreed with client prior to construction.